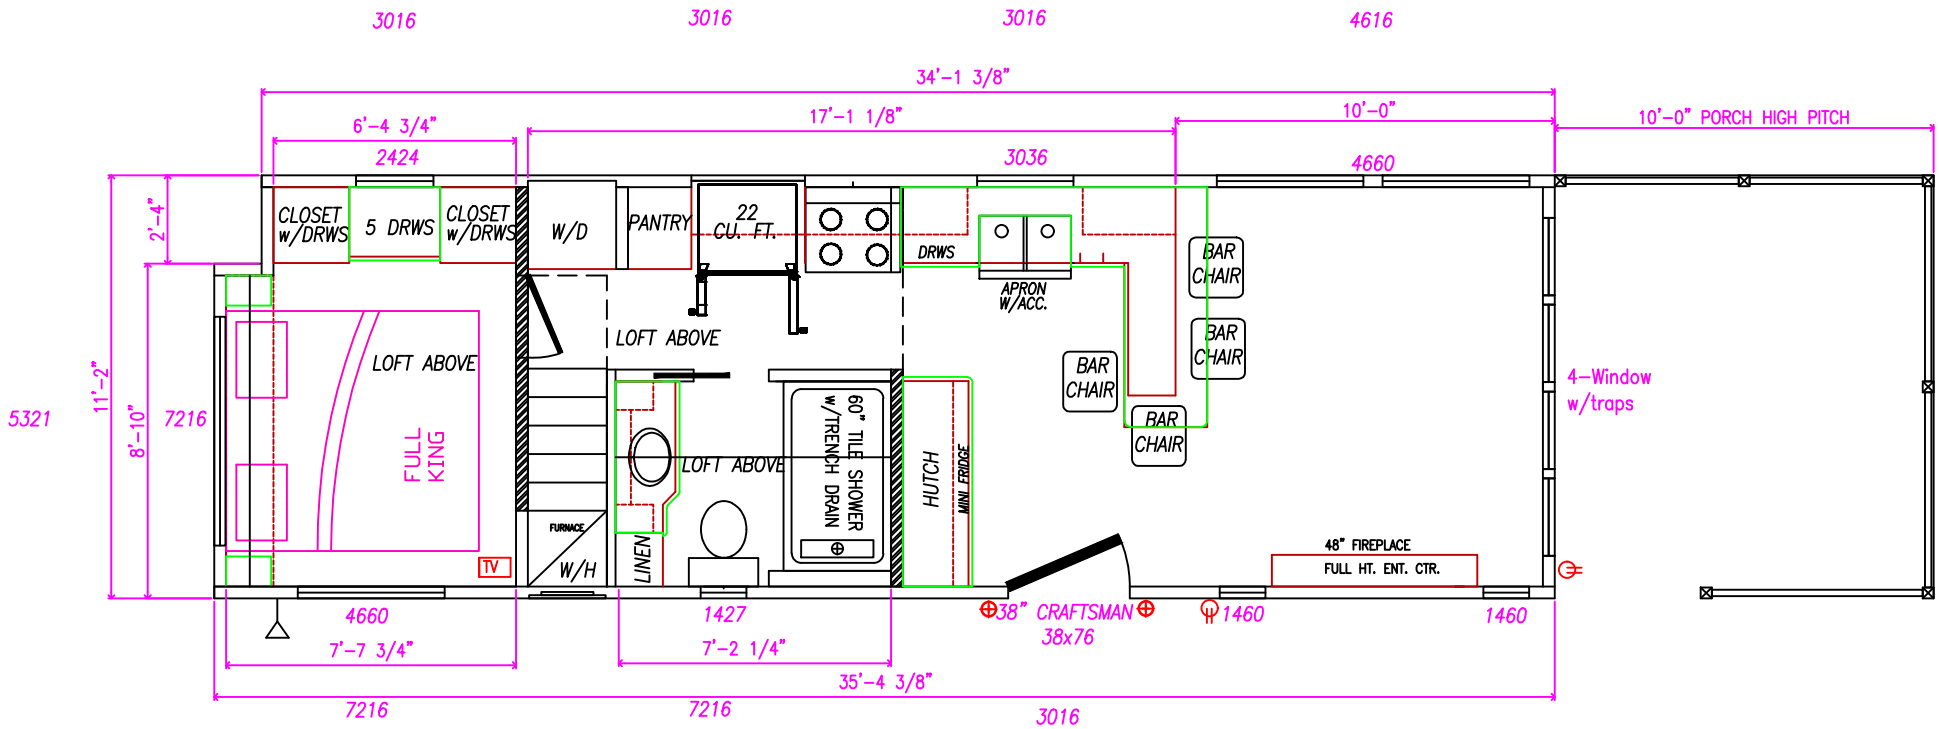

6/2 REV B ADD WINDOW AT WARDROBE / MOVE FURNACE TO STAIRS / ADD WINDOW OVER HTD

=FULL WALL IN LOFT

Kropf Industries, Inc.

MODEL NAME:	FROM PLAN NO.:	PLAN NO.:	UNIT SIZE:
ELDORADO SUPER DBL LOFT DROP FRAME	4757-13598	DH2-9054PWD-2	35'-6" x 11"-4"
DEALER / CUSTOMER:	DATE:	DWN. BY:	SQ. FT.:
PARK MODEL HOMES /JOE NELSON	8/14/2025	DREW HOSTETLER	399.76

N:\AutoCAD\INITIAL DRAWINGS\25 FILES\02\DH2-9054PWD-2.dwg, 8/14/2025 8:32:36 AM, drew.hostetler